BOOK 1 PAGE 14
SCALE: 1" = 100'
DECEMBER 7, 2017

CASTLE DALE

NW/4 SW/4 SECTION 34, T 18 S, R 08 E S.L.B. & M.

THIS PLAT IS MADE SOLELY FOR THE PURPOSE OF ASSISTING IN LOCATING THE LAND, AND THE RECORDER ASSUMES NO LIABILITY FOR VARIATIONS, IF ANY, WITH AN ACTUAL SURVEY.

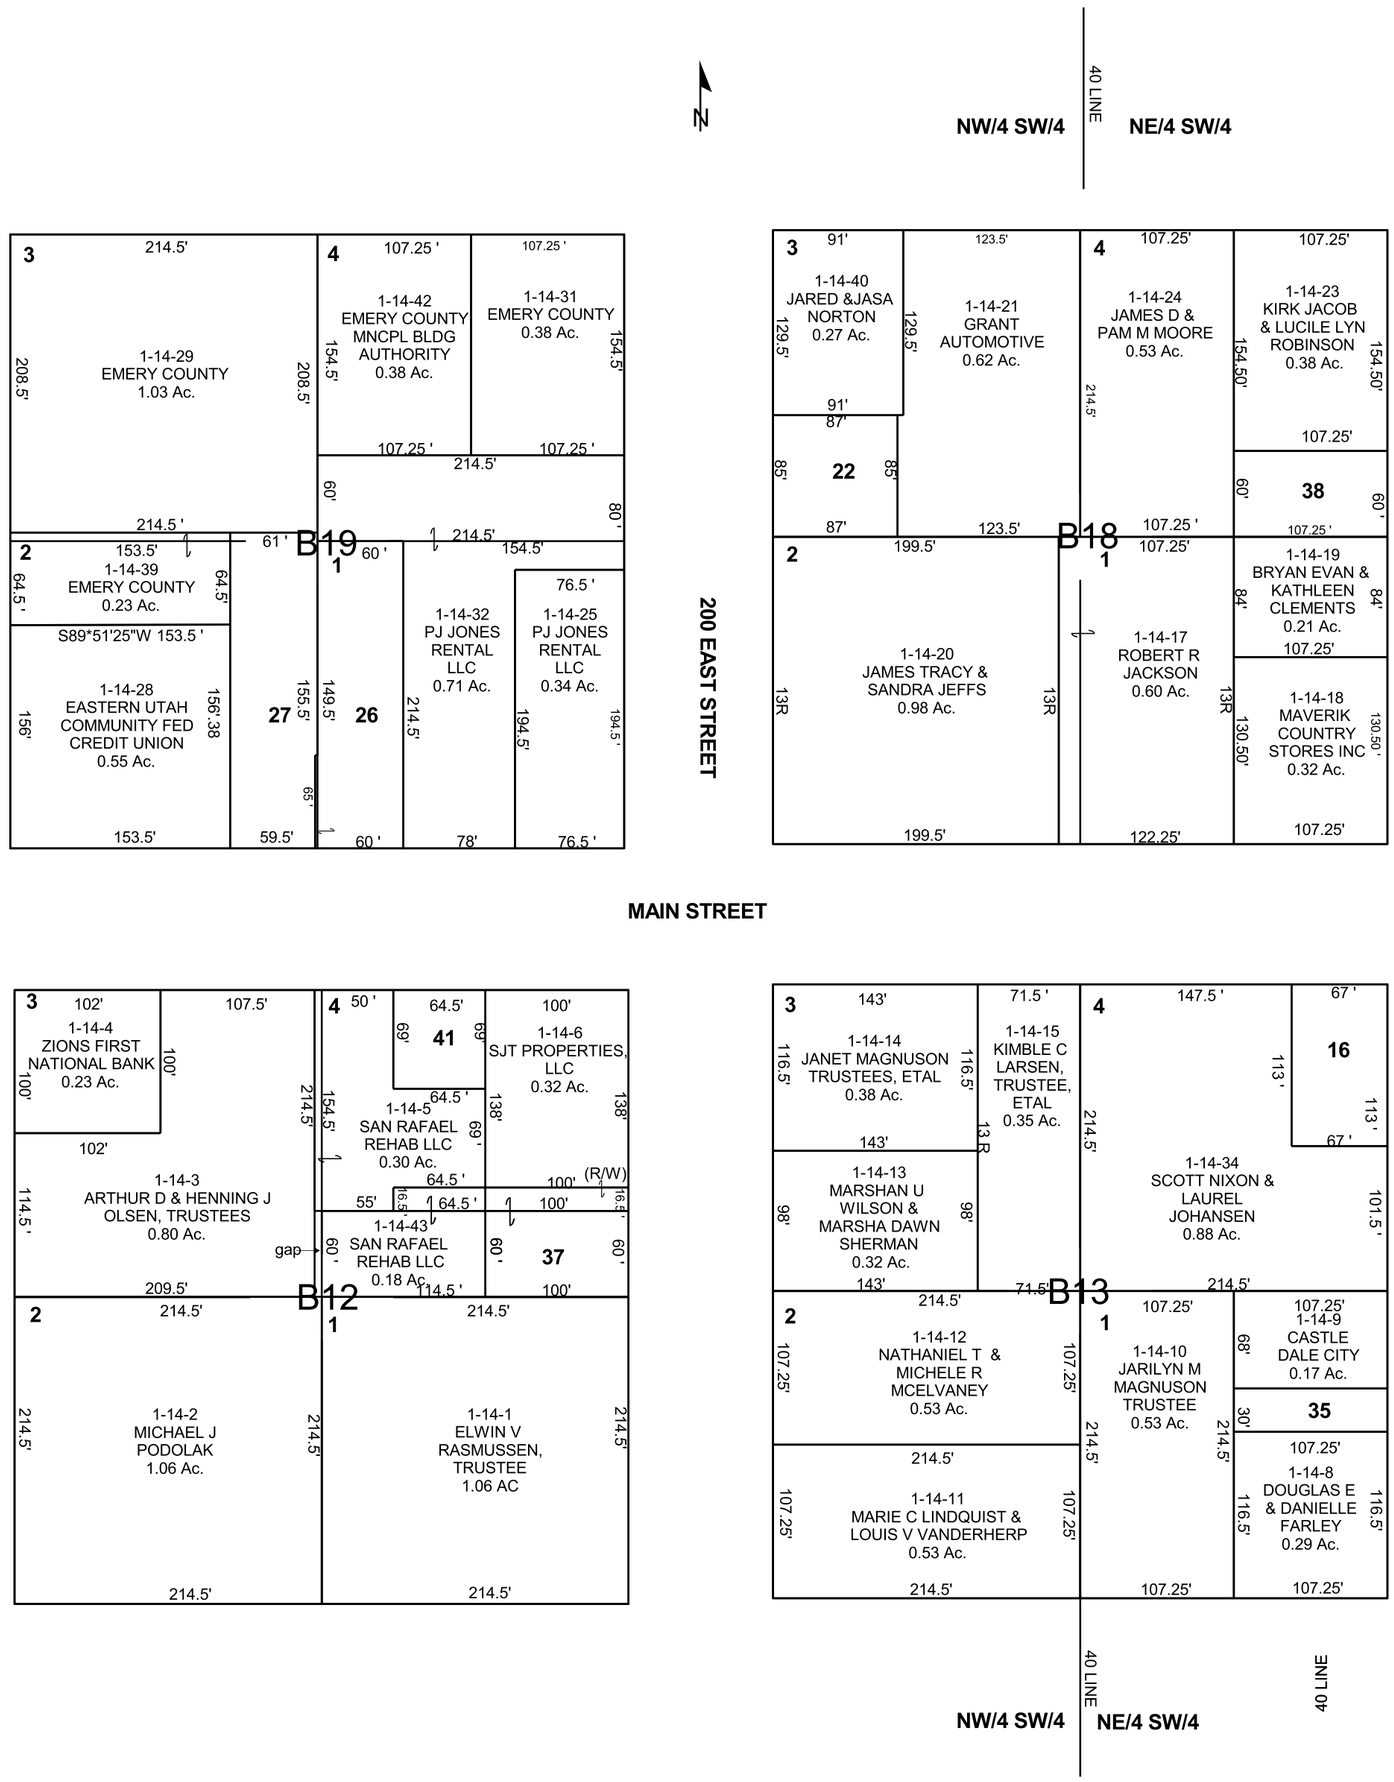

1-14-16 JUSTIN CRAIG & JESSY JOHANSEN 0.17 Ac.

1-14-22 ROBERT CROYLE 0.17 Ac.

1-14-26 PJ JONES RENTAL LLC 0.31 Ac.

1-14-27 CHRISTOPHER G & COURTNEE S JUSTICE 0.31 Ac.

1-14-35 CASTLE DALE CITY 0.07 Ac.

1-14-37 LAYNE J POTTER, ETAL 0.18 Ac.

1-14-38 BRYAN E & KATHLEEN A CLEMENTS 0.15 Ac.

1-14-41 CATHY & BRENT HARDEE 0.10 Ac.