BOOK 1 PAGE 38
SCALE: 1" = 100'
AUGUST 27, 2018

COTTONWOOD MEADOWS
PLAT B
NW/4 SW/4 SECTION 27, T 18 S, R 8 E S.L.B. & M.

THIS PLAT IS MADE SOLELY FOR THE PURPOSE OF ASSISTING IN LOCATING THE LAND, AND THE RECORDER ASSUMES NO LIABILITY FOR VARIATIONS, IF ANY, WITH AN ACTUAL SURVEY.

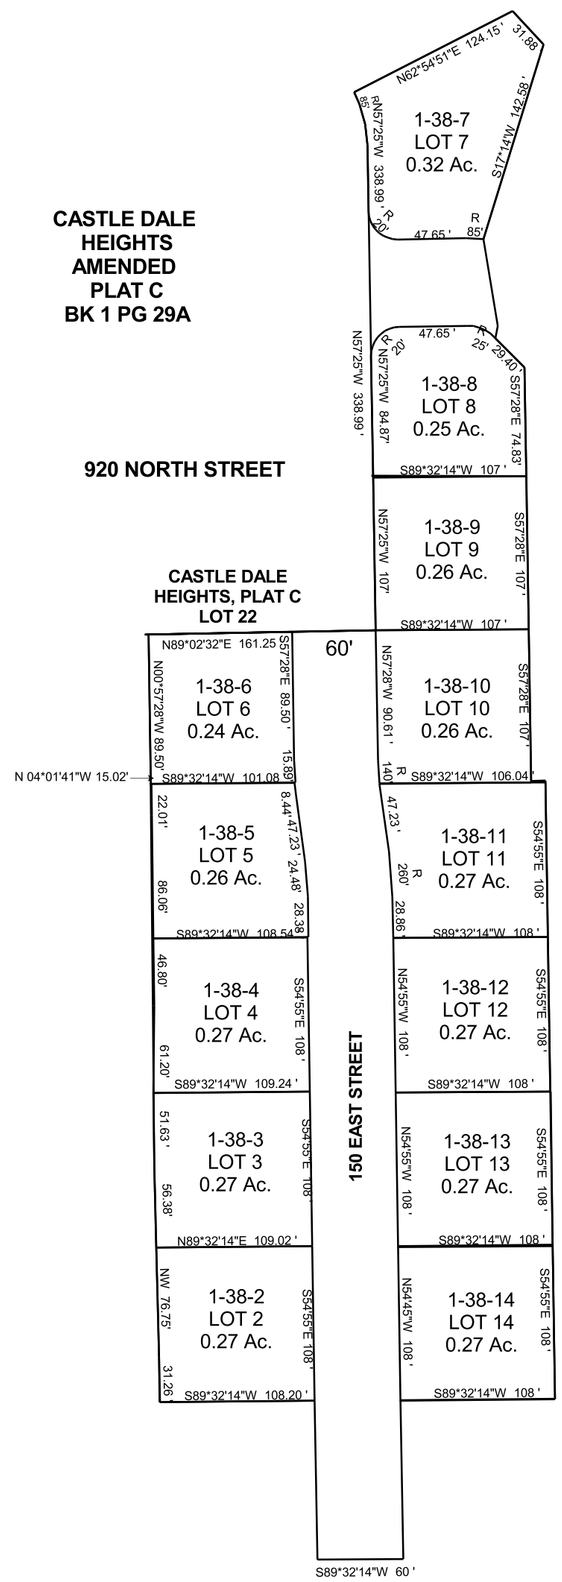

1-38-2
MICHAEL C & KIM H HARDING, TRUSTEES
0.27 Ac.

1-38-3
DAVID R HURST
0.27 Ac.

1-38-4
CHRISTOPHER L & SAMANTHA J JOHNSON
0.27 Ac.

1-38-5
BRODY & ANYA LEROY
0.26 Ac.

1-38-6
ROSELLA JACKSON
0.24 Ac.

1-38-7
EMERY COUNTY SCHOOL DISTRICT
0.32 Ac.

1-38-8
EMERY COUNTY SCHOOL DISTRICT
0.25 Ac.

1-38-9
EMERY COUNTY SCHOOL DISTRICT
0.26 Ac.

1-38-10
EMERY COUNTY SCHOOL DISTRICT
0.26 Ac.

1-38-11
DEREK D & TALINA N LABRUM
0.27 Ac.

1-38-12
THOMAS N EWELL & JUANA MARIA FERNANDEZ VASQUEZ
0.27 Ac.

1-38-13
EMERY COUNTY SCHOOL DISTRICT
0.27 Ac.

1-38-14
EMERY COUNTY SCHOOL DISTRICT
0.27 Ac.