BOOK 1 PAGE 241
SCALE: 1" = 200'
SEPTEMBER 19, 2017

ORANGEVILLE

SE/4 SECTION 30, T 18 S, R 08 E S.L.B. & M.

THIS PLAT IS MADE SOLELY FOR THE PURPOSE OF ASSISTING IN LOCATING THE LAND, AND THE RECORDER ASSUMES NO LIABILITY FOR VARIATIONS, IF ANY, WITH AN ACTUAL SURVEY.

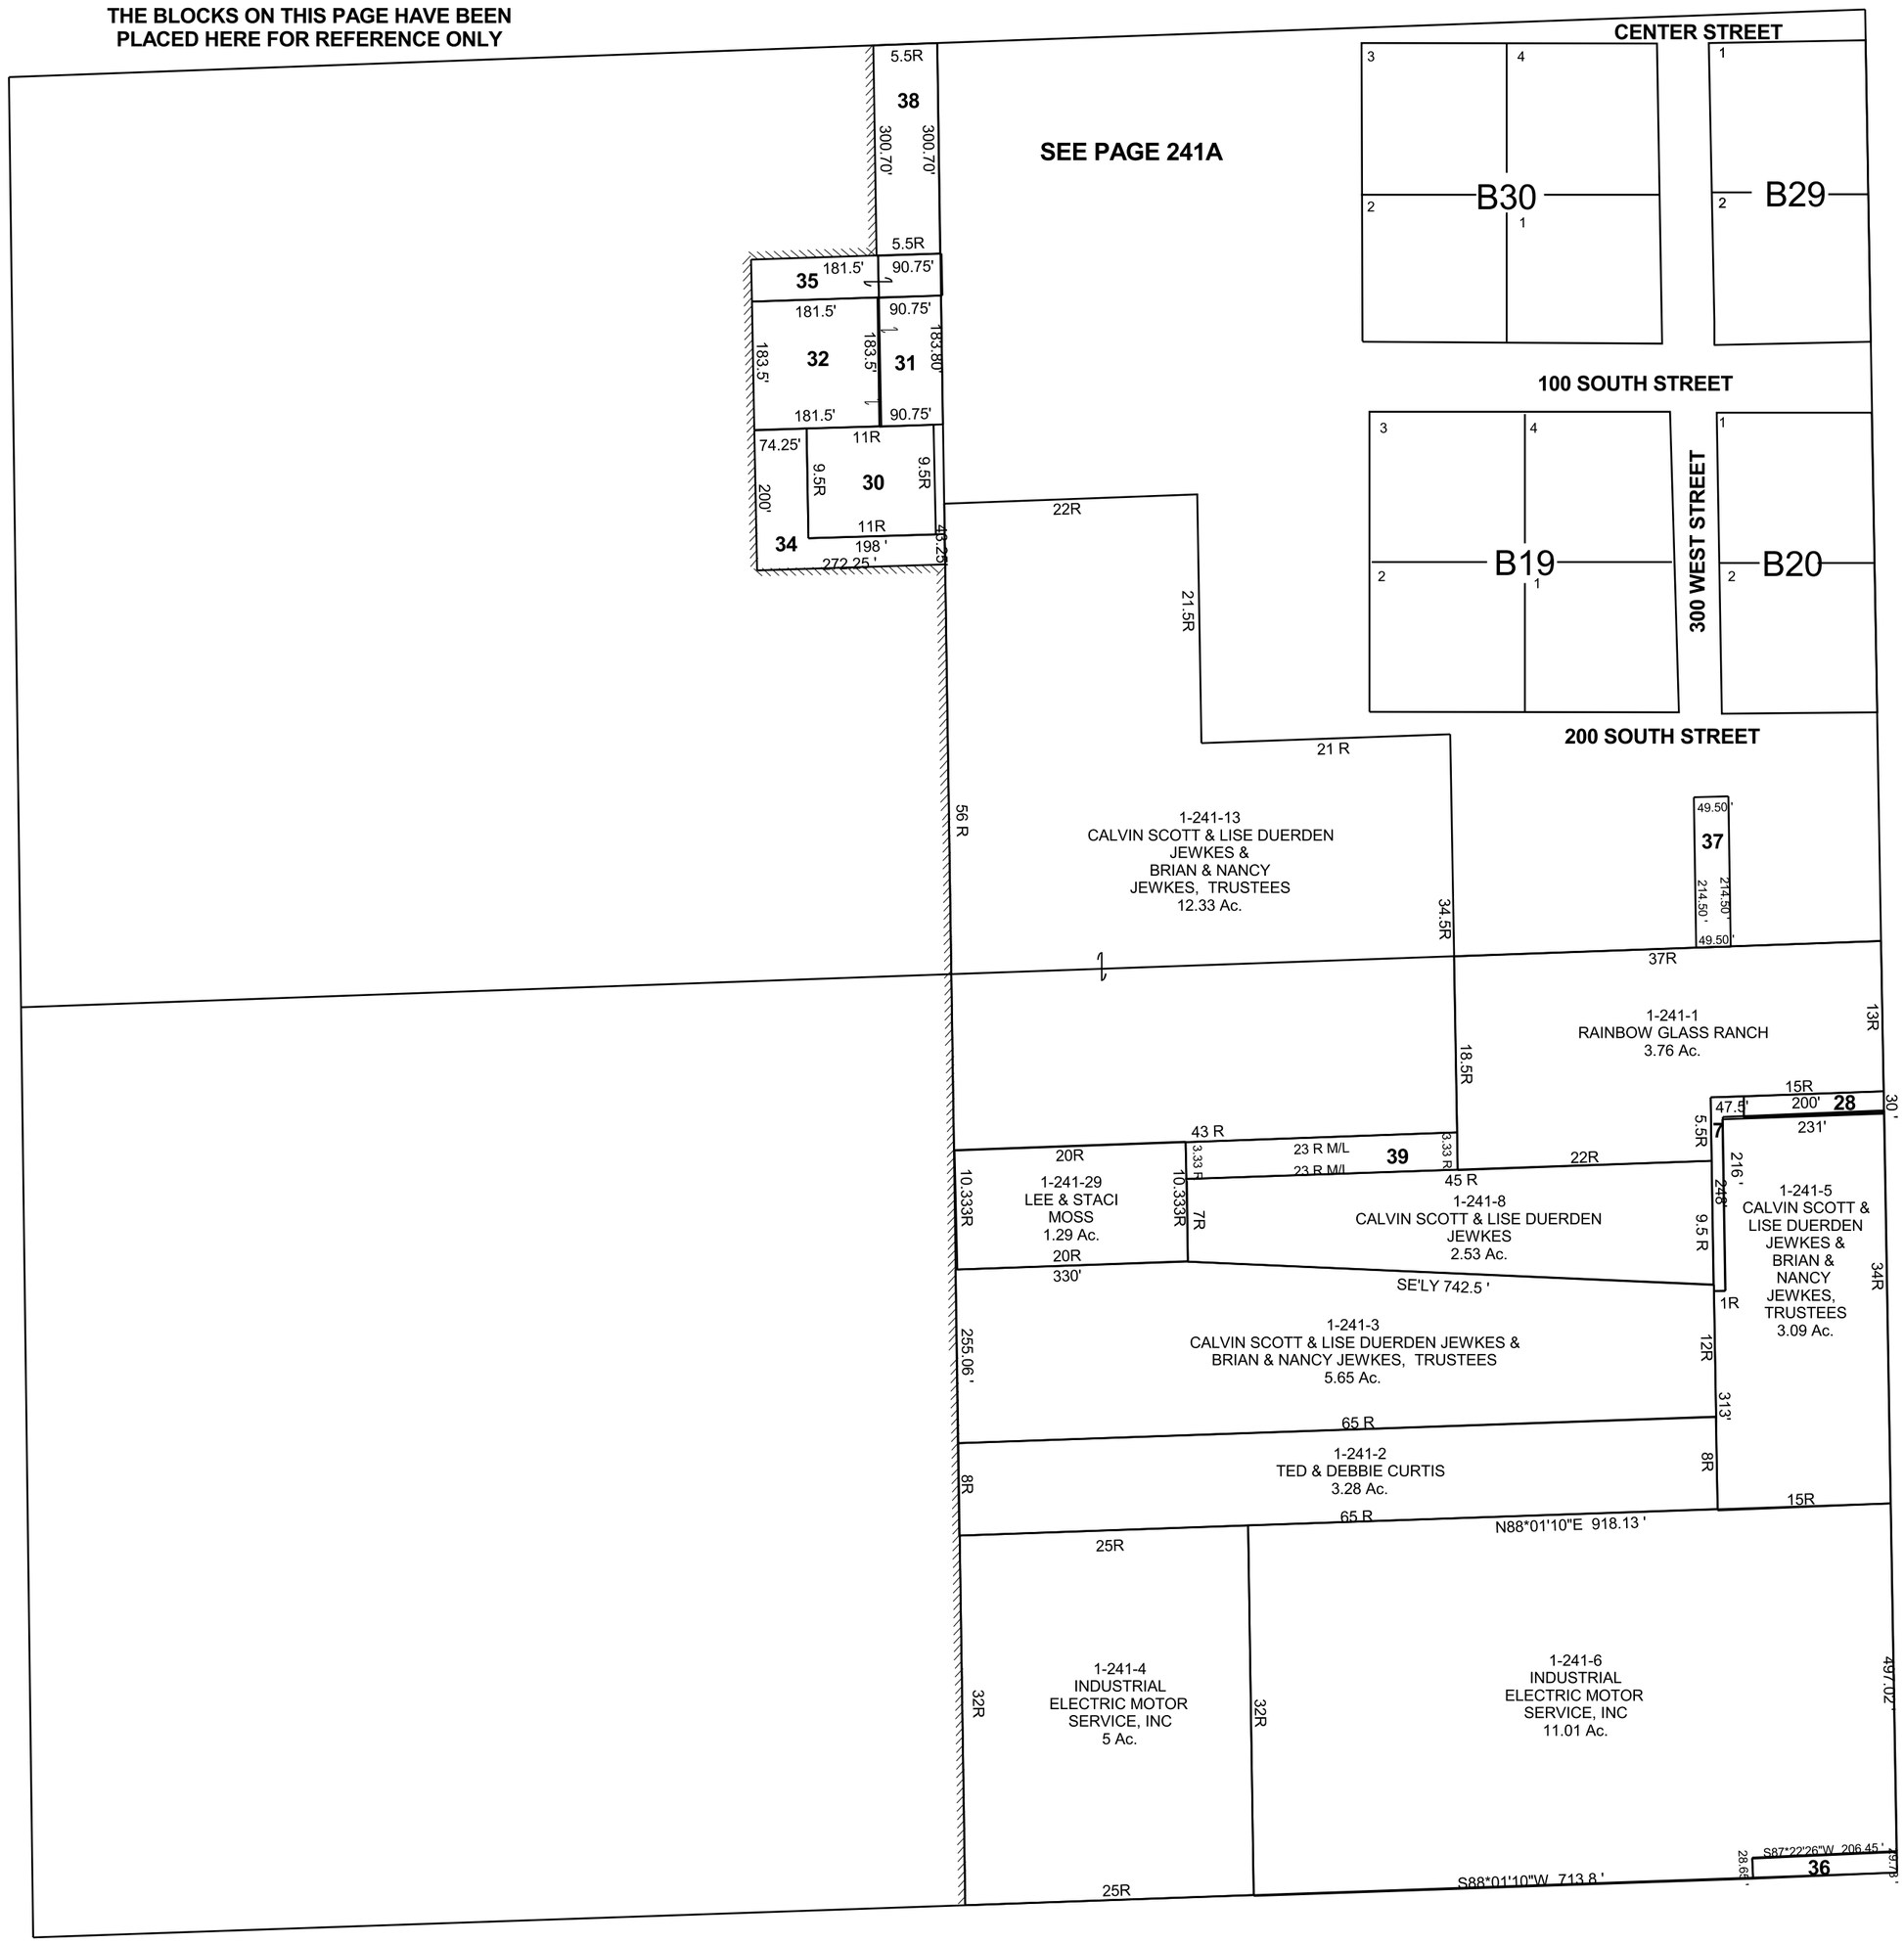

1-241-7 CALVIN SCOTT & LISE DUERDEN JEWKES & BRIAN & NANCY JEWKES, TRUSTEES 0.14 Ac.

1-241-28 ORANGEVILLE CITY 0.14 Ac.

1-241-30 JERRY CARLSON 0.65 Ac.

1-241-31 MICHAEL E SCOVILL 0.31 Ac.

1-241-32 JERRY B & LOIS CARLSON 0.76 Ac.

1-241-34 JERRY CARLSON 0.53 Ac.

1-241-35 ORANGEVILLE CITY 0.37 Ac.

1-241-36 ORANGEVILLE CITY 0.14 AC

1-241-37 DWAYNE W & KRISTINE STORY 0.24 Ac.

1-241-38 CLIFFORD N & GERALDINE LEAVITT, ETAL 0.63 Ac.

1-241-39 CALVIN SCOTT & LISE DUERDEN JEWKES & BRIAN & NANCY JEWKES, TRUSTEES 0.49 Ac.