BOOK 1 PAGE 29A
SCALE: 1" = 80'
NOVEMBER 7, 2018

THIS PLAT IS MADE SOLELY FOR THE PURPOSE OF ASSISTING IN LOCATING THE LAND, AND THE RECORDER ASSUMES NO LIABILITY FOR VARIATIONS, IF ANY, WITH AN ACTUAL SURVEY.

AMENDED
CASTLE DALE HEIGHTS
PLAT C
NW/4 SW/4 SECTION 27, T 18 S, R 8 E S.L.B. & M.

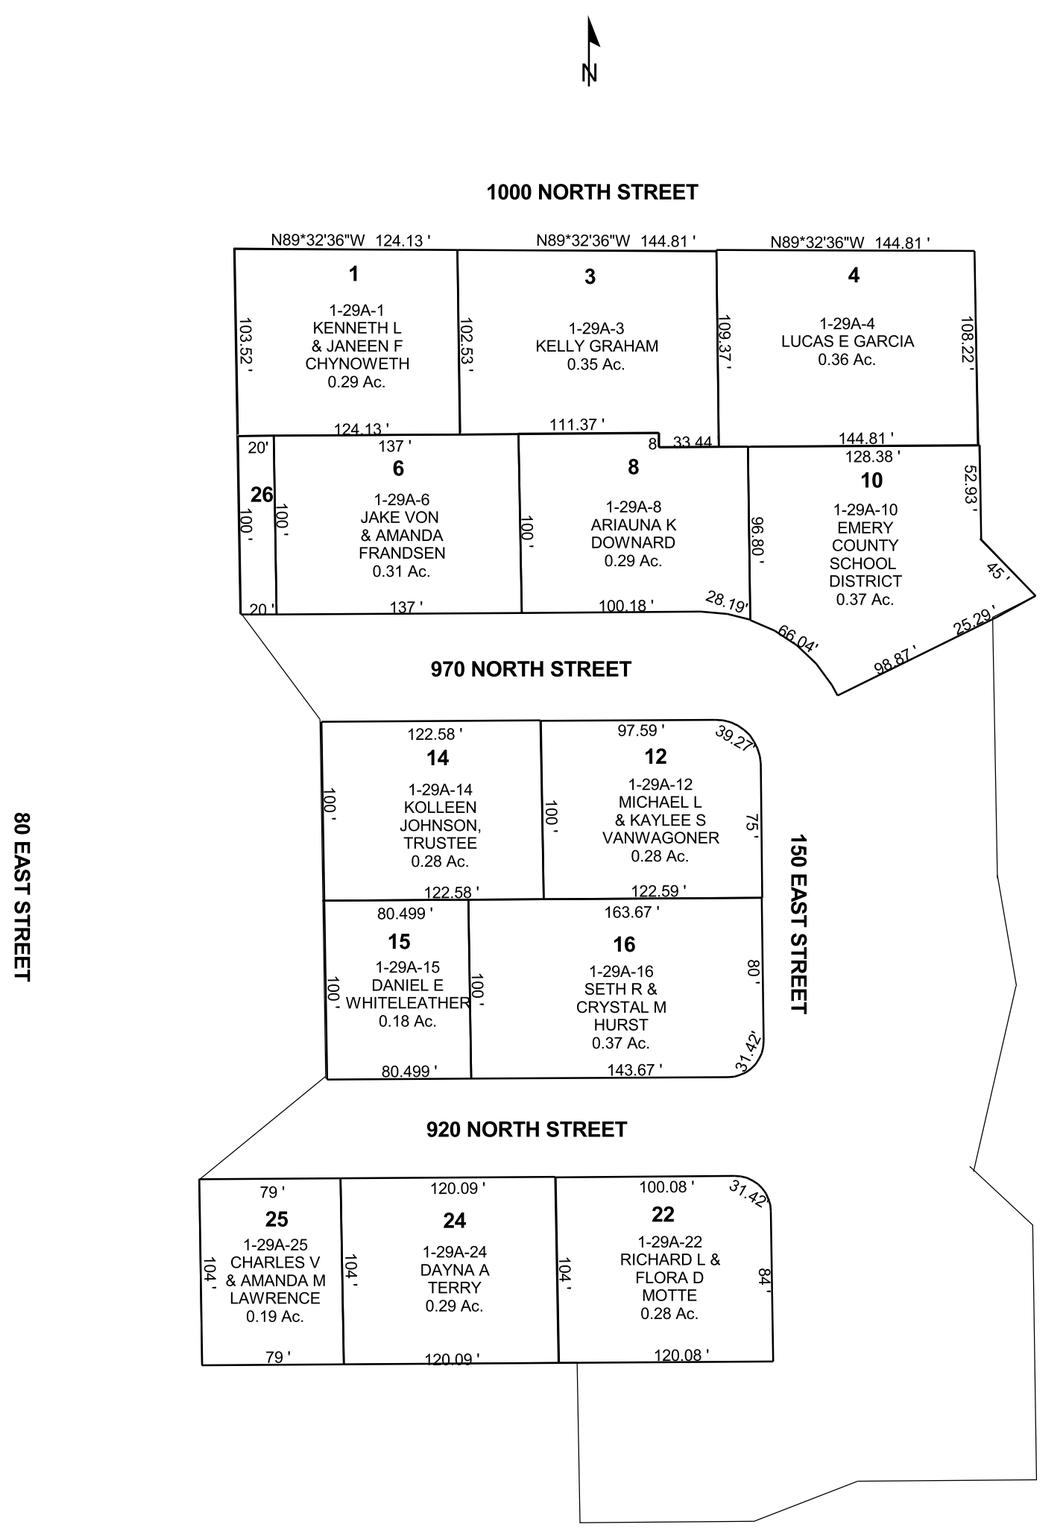

1-29A-26
ERIC R &
SHARON
BUNDERSON
.046 Ac.

LOTS 11, 18-21 VACATED 2008
SEE COTTONWOOD MEADOWS SUB
PAGE 38

1-29A
27-18S-08E