# VICTOR TOWNSITE

## SW 1/4 SECTION 29 , T 16 S , R 11 E , S.L.B.& M.

THIS PLAT IS MADE SOLELY FOR THE PURPOSE OF ASSISTING IN LOCATING THE LAND, AND THE RECORDER ASSUMES NO LIABILITY FOR VARIATIONS IF ANY, WITH AN ACTUAL SURVEY

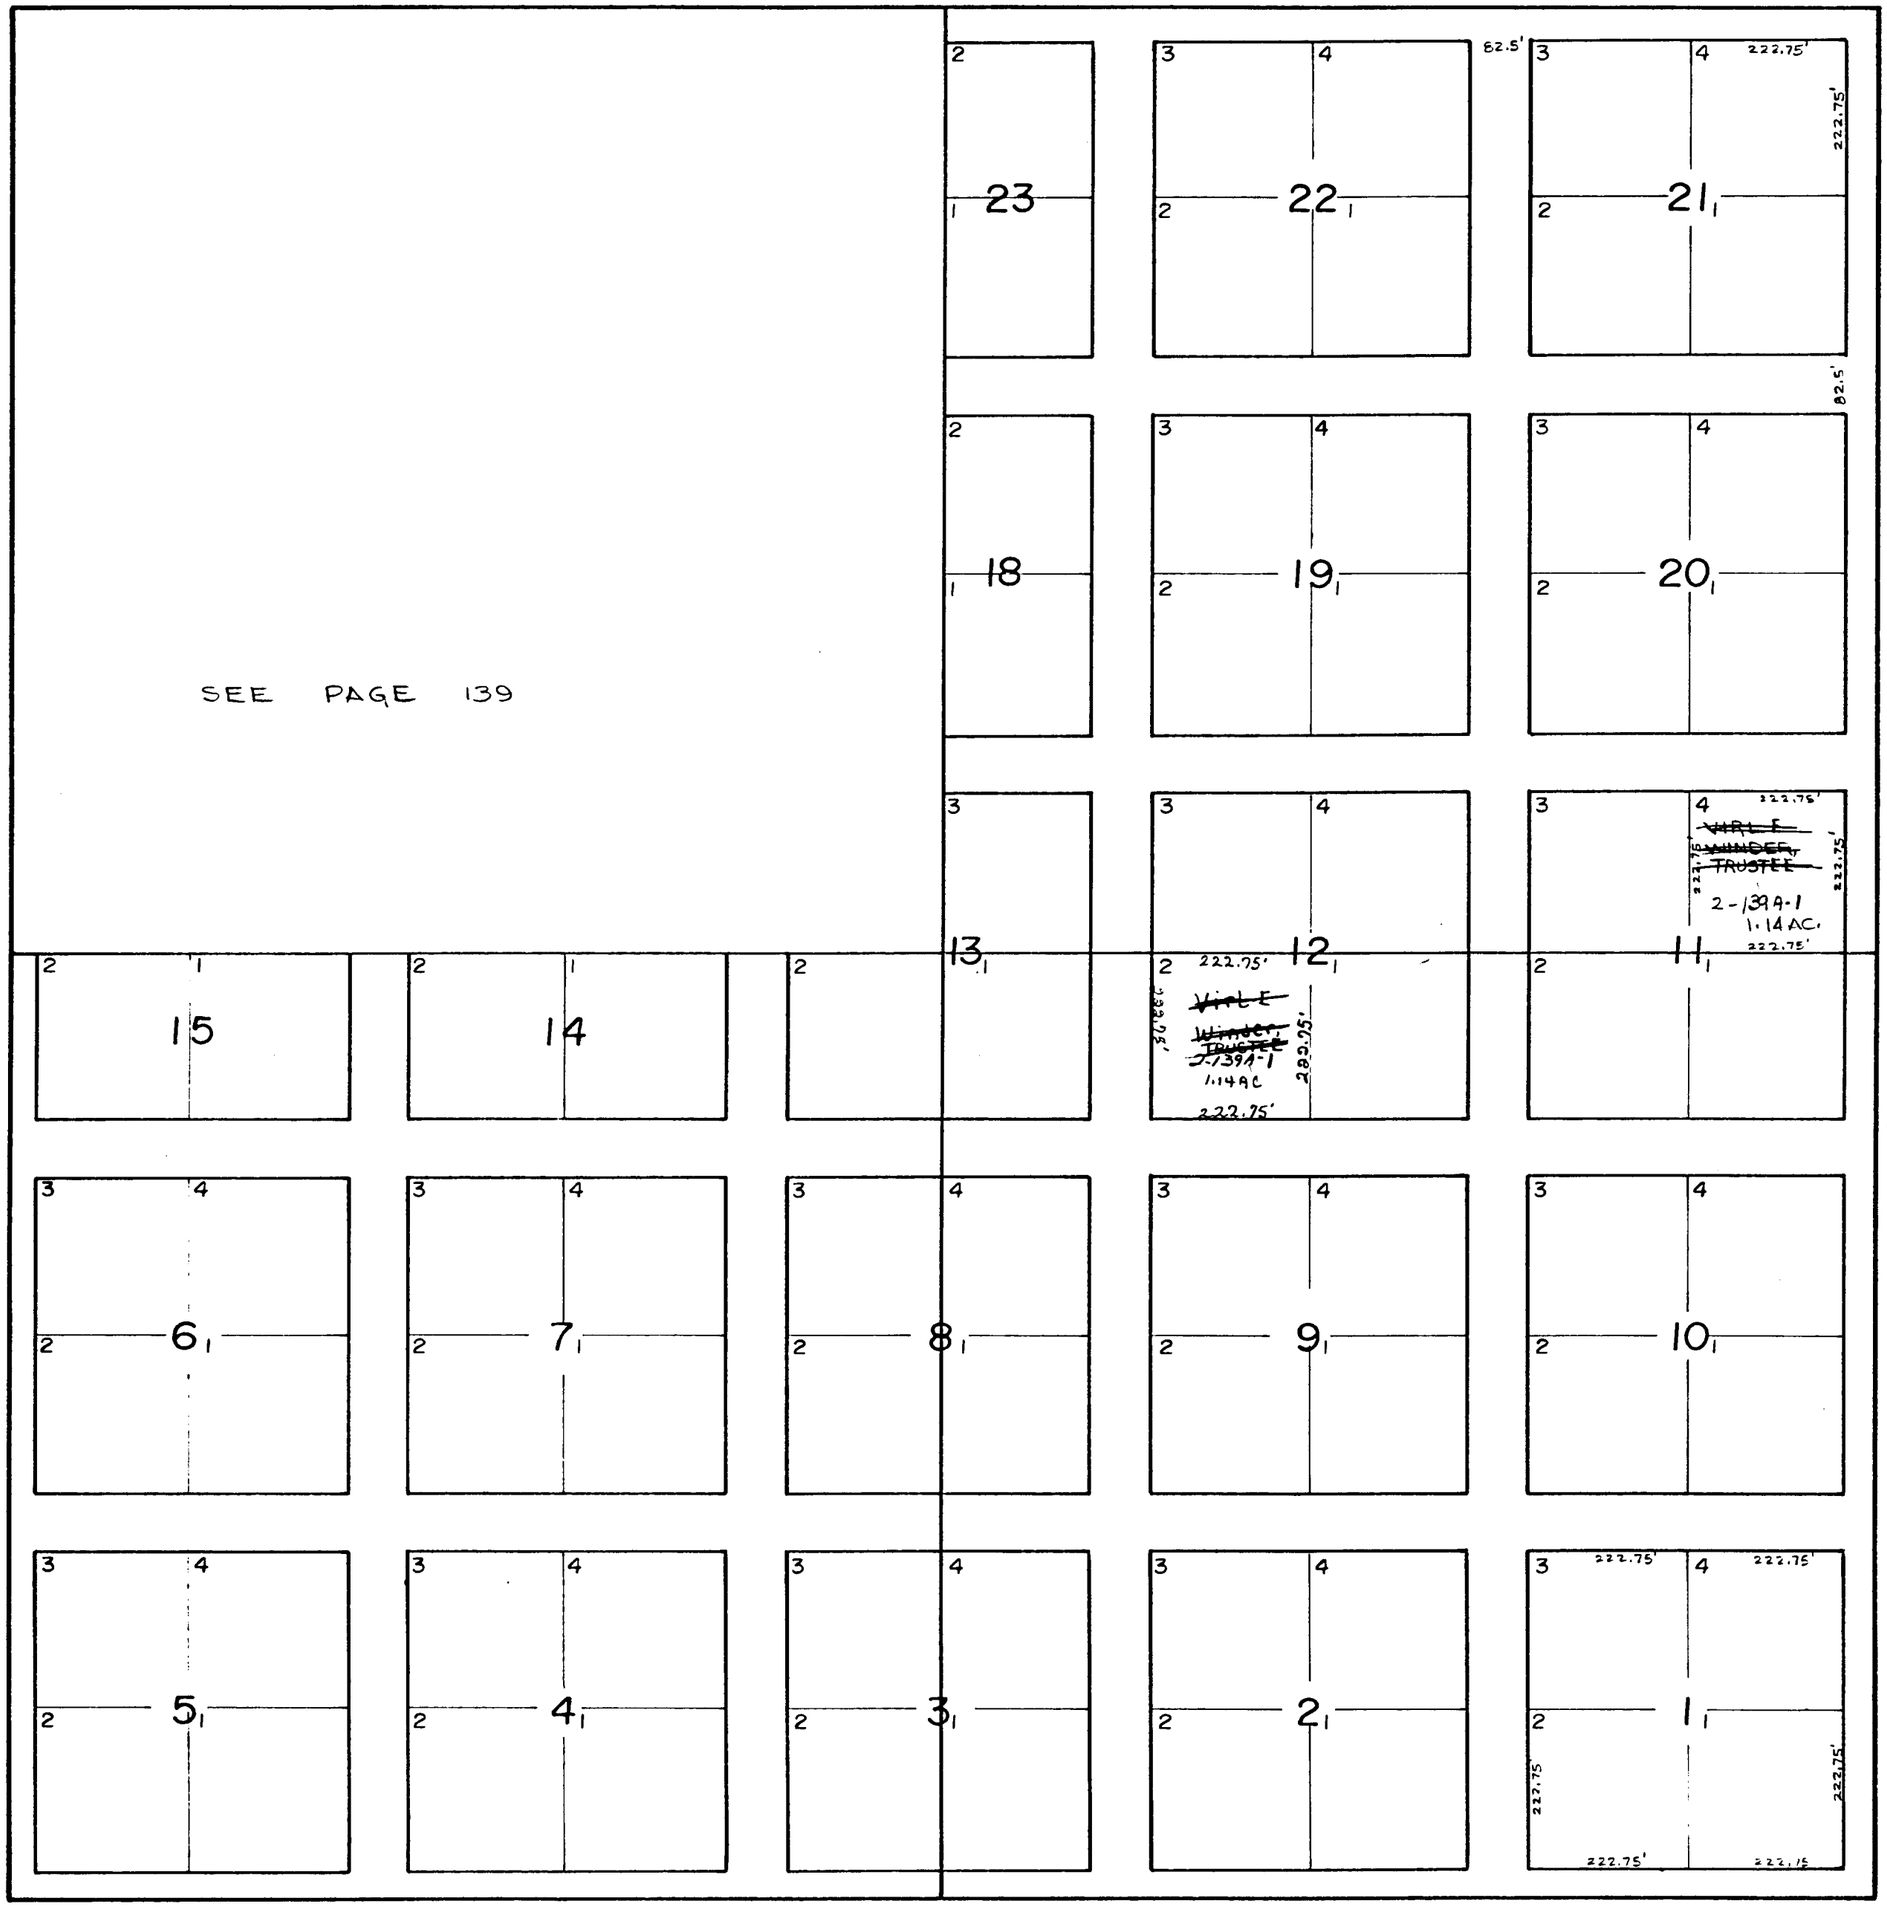


2-139A-1
Emma L
Weber,
Succ Trustee
1.14 Ac

*NOTE
See 2-139-1
for ownership
of all other
lots & blocks

| REVISIONS INITIAL AND DATE | NOTES | U.S.T.C. approval Date: | PLAT DEPARTMENT EMERY COUNTY, UTAH | Section 29 T 16 R 11E | book 2 page 139A |
|---|---|---|---|---|---|
| | | | | drawn by: DD date: 2/83 | scale 1"=200' |