BOOK 1 PAGE 196
SCALE: 1" = 100'
NOVEMBER 13, 2020

HUNTINGTON

NE/4 SE/4 SECTION 24, T 17 S, R 08 E S.L.B. & M.

THIS PLAT IS MADE SOLELY FOR THE PURPOSE OF ASSISTING IN LOCATING THE LAND, AND THE RECORDER ASSUMES NO LIABILITY FOR VARIATIONS, IF ANY, WITH AN ACTUAL SURVEY.

N

EAST 1/4 COR.
SEC. 24

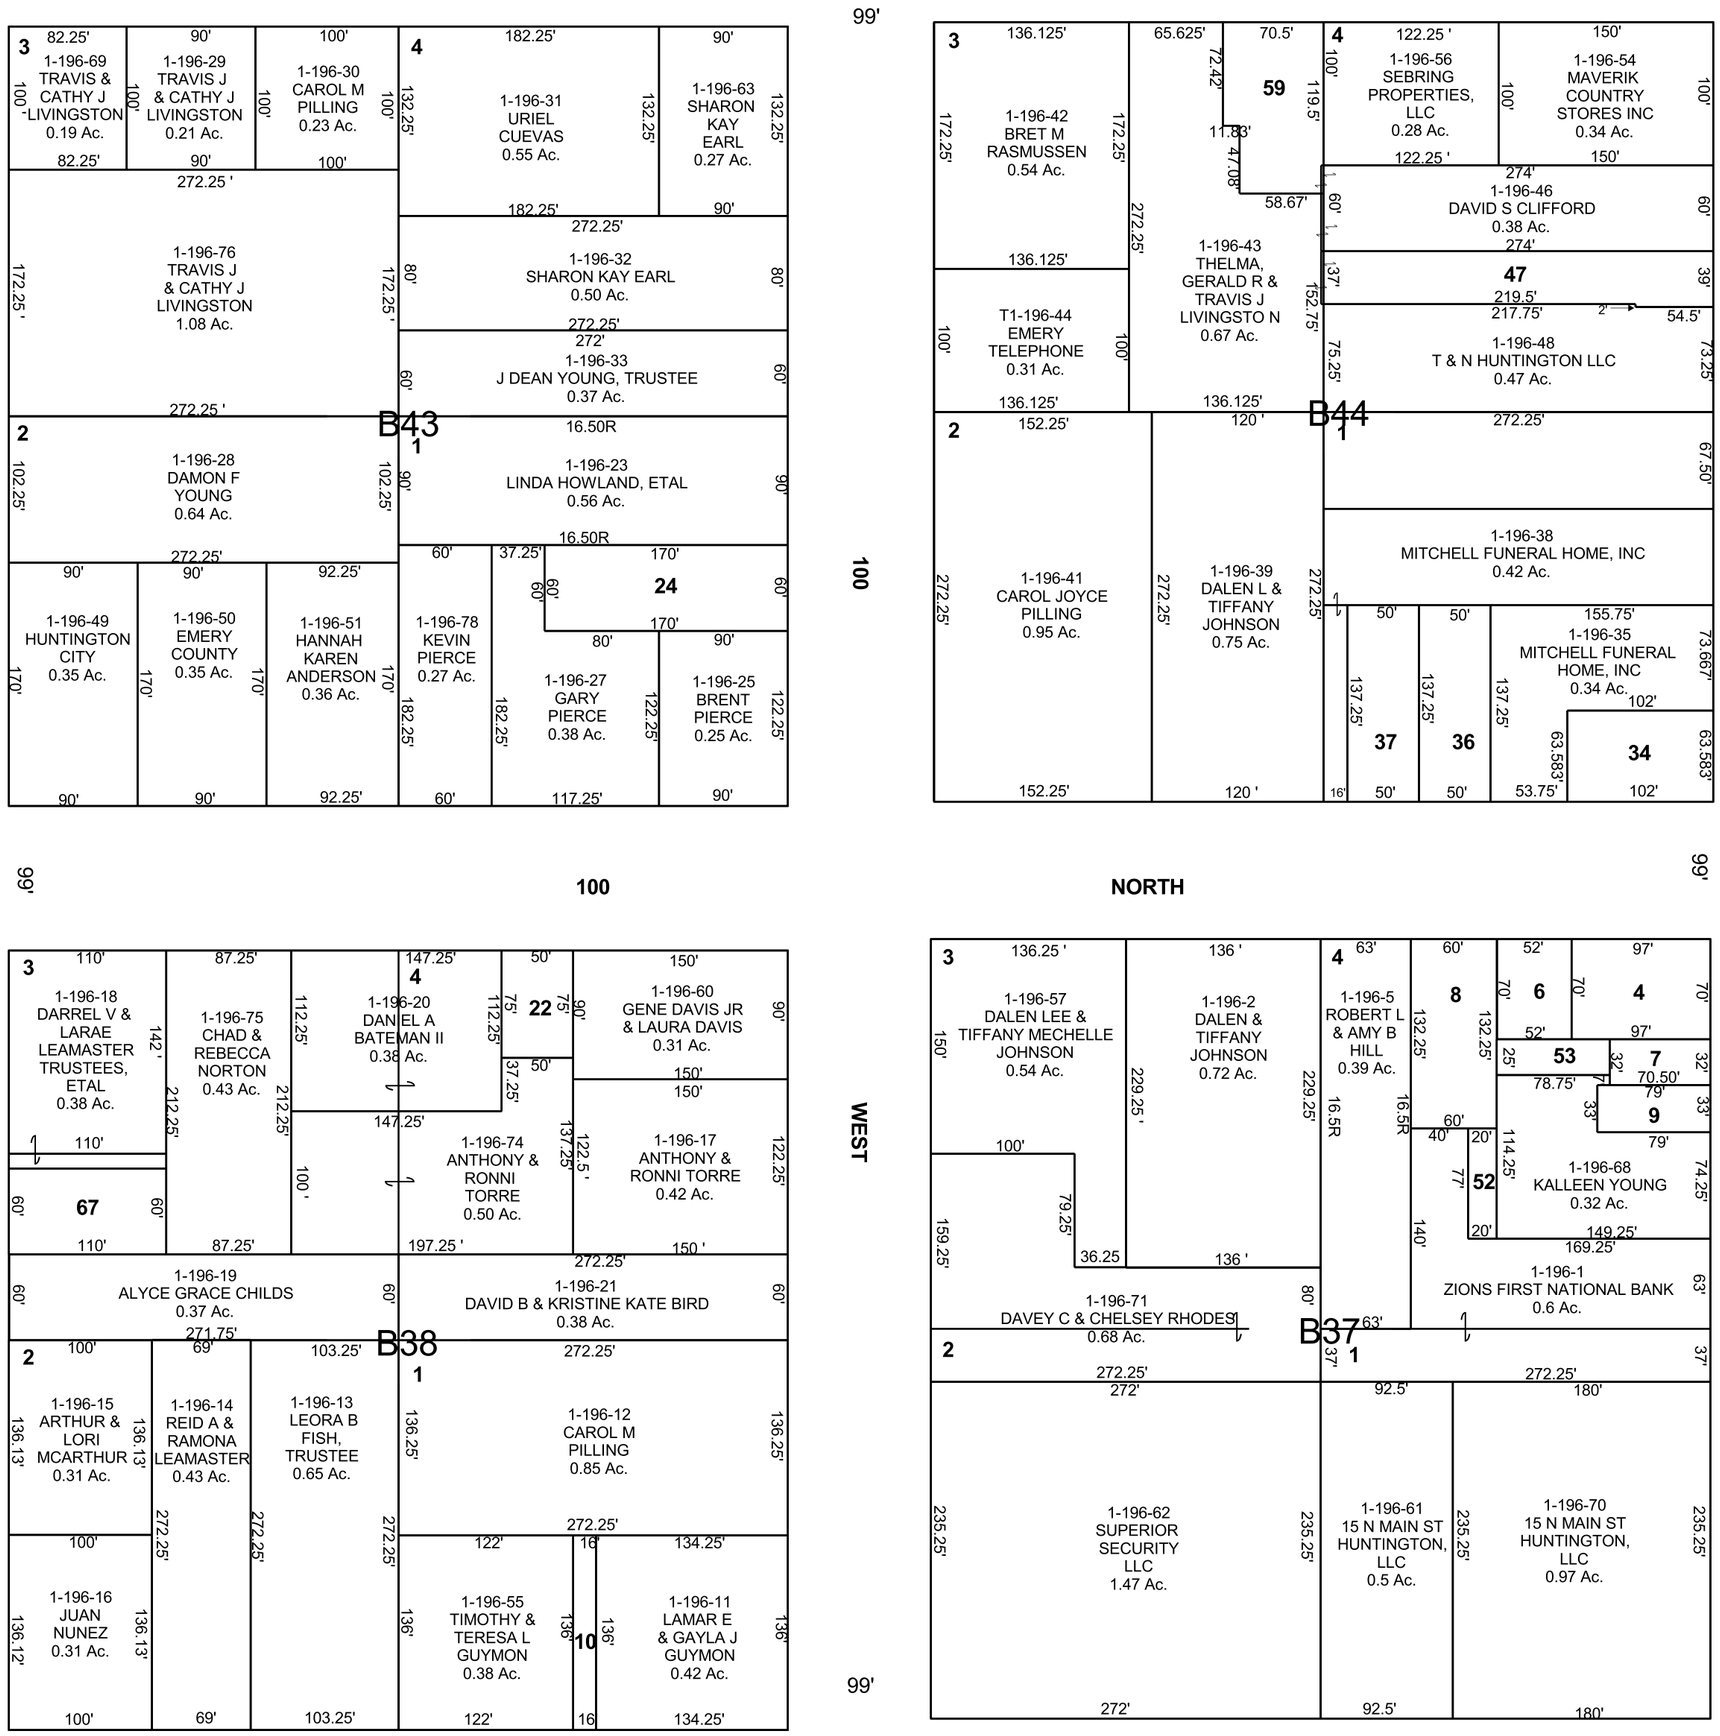

1-196-4 DEAN U & MAR U GRANGE 0.16 Ac.

1-196-6 KALLEEN YOUNG 0.08 Ac.

1-196-7 DEAN U & MAR U GRANGE 0.05 Ac.

1-196-8 SCOTT P WITTE & LISA A ANDERSON 0.18 Ac.

1-196-9 MARK T JUSTICE 0.06 Ac.

1-196-10 LAMAR E & GAYLA J GUYMON, ETAL 0.05 Ac.

1-196-22 DAUGHTERS OF UTAH PIONEERS 0.09 Ac.

1-196-24 CAMERON L HANSEN 0.23 Ac.

1-196-34 KATHY NIELSON TRUSTEE, ETAL 0.15 Ac.

1-196-36 LANNIE K & KELLY P BURNSIDE 0.16 Ac.

1-196-37 R BRUCE & LOYETTE MYERHOFF 0.16 Ac.

1-196-47 JIMMY AVILA 0.24 Ac.

1-196-52 KALLEEN YOUNG 0.04 Ac.

1-196-53 KALLEEN YOUNG 0.05 Ac.

1-196-59 THELMA, GERALD R & TRAVIS LIVINGSTON 0.18 Ac.

1-196-67 ALYCE GEARY CHILDS 0.15 Ac.

1-196-73 JOSEPH EDWARD & EDNA SUE JOHNSON 0.12 Ac.

1-196-77 EDWARD JOSEPH & EDNA SUE JOHNSON 0.19 Ac.

1-196
24-17S-08E